WINDOW & DOOR SIZES TO
BE CONFIRMNED BY
CONTRACTOR & HOMEOWNER

WALK-IN DOOR & O.H. DOOR BUCKS
IN GARAGE GRADE BEAM
12"X WIDTH

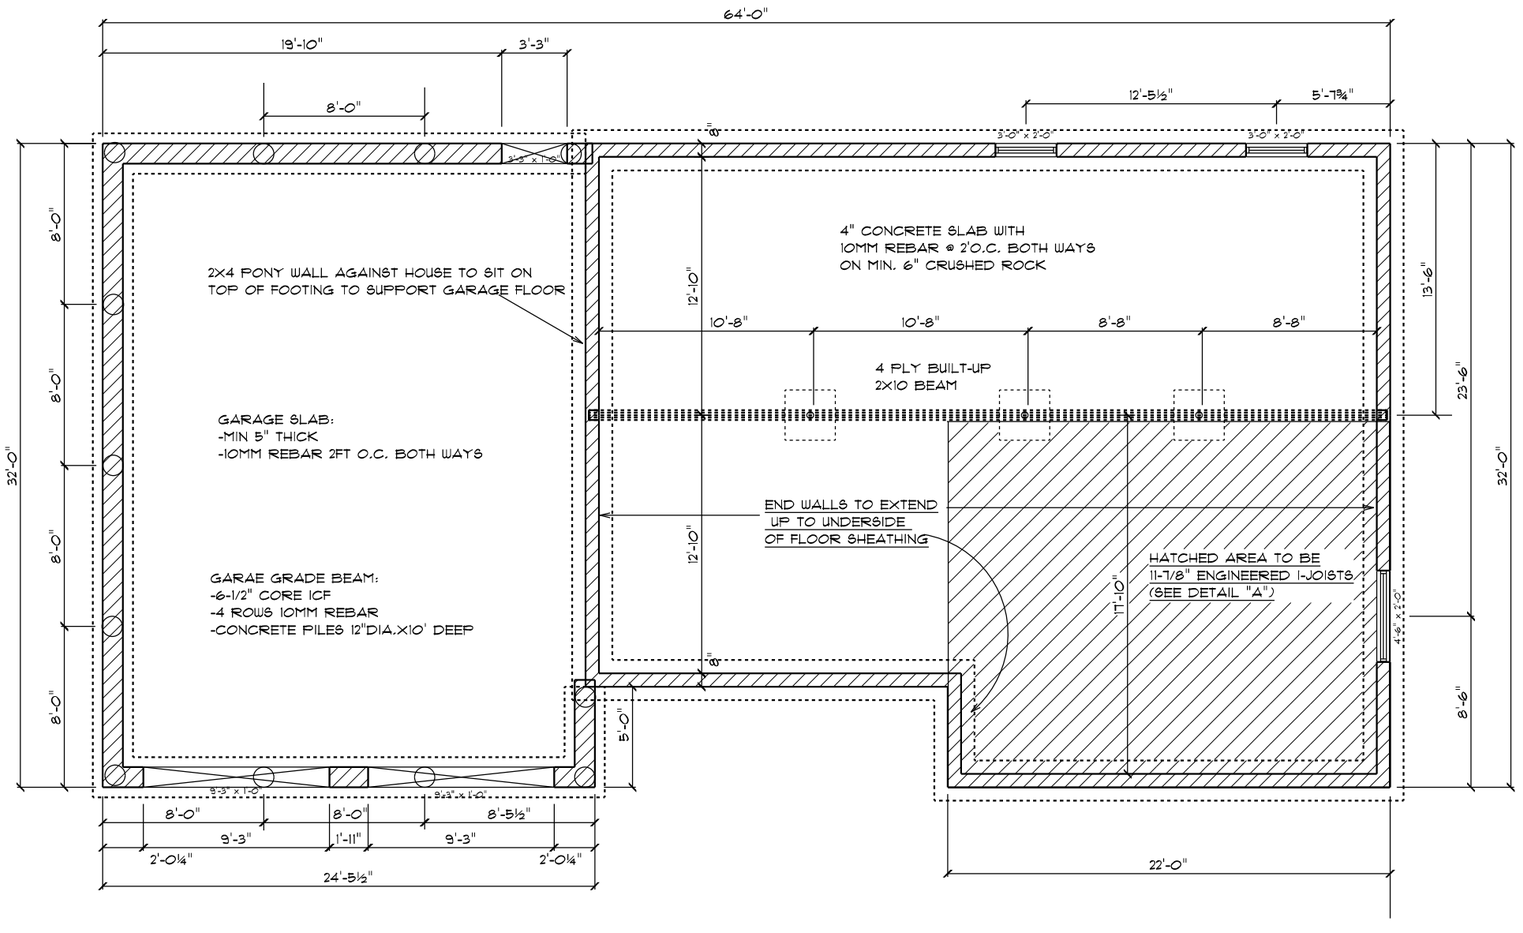

PWF BASEMENT WALLS:
-SEE CROSS SECTION
FOR DETAILS

Detail A

PAGE: 4 of 6
FOUNDATION

THIS DRAWING AND ALL IDEAS CONTAINED HEREIN
REMAIN THE PROPERTY OF TW DESIGN & DRAFTING
AND CANNOT BE COPIED OR REPRODUCED WITHOUT
THE CONSENT OF THE DESIGNER

SCALE: NTS
DRAWN BY: TW
DATE:

TW Design & Drafting
PO Box 331
Saltcoats
Saskatchewan
S0A 3N0
PHONE: 306-621-7790
FAX: 306-744-8145
twdesign.drafting@gmail.com
twdesign.ca

SOFTPLAN
ARCHITECTURAL DESIGN SOFTWARE

YOUR NAME
YOUR STREET
ANYTOWN
Saskatchewan
123 456
PHONE: 123-456-7890
FAX: same